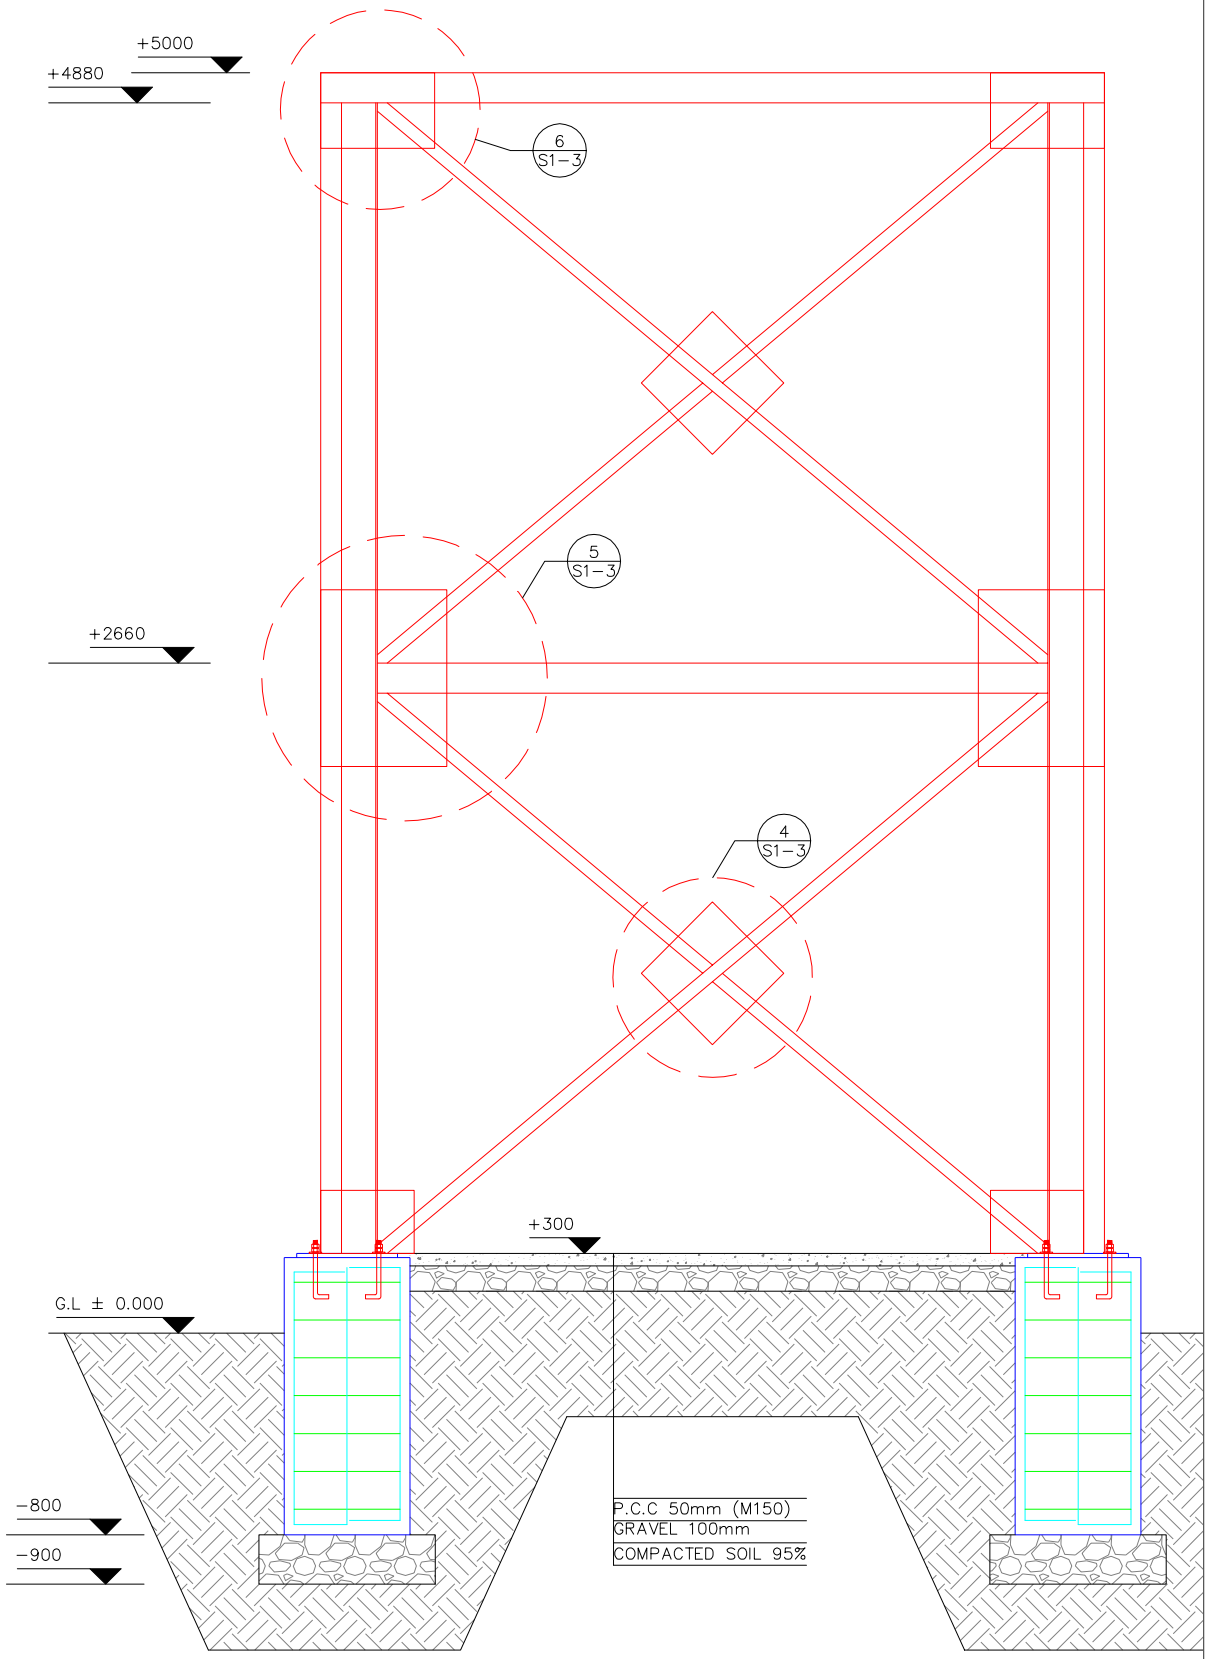

2 | SECTION A-A
S1-2 | REF. S1-2 SCALE: 1:30

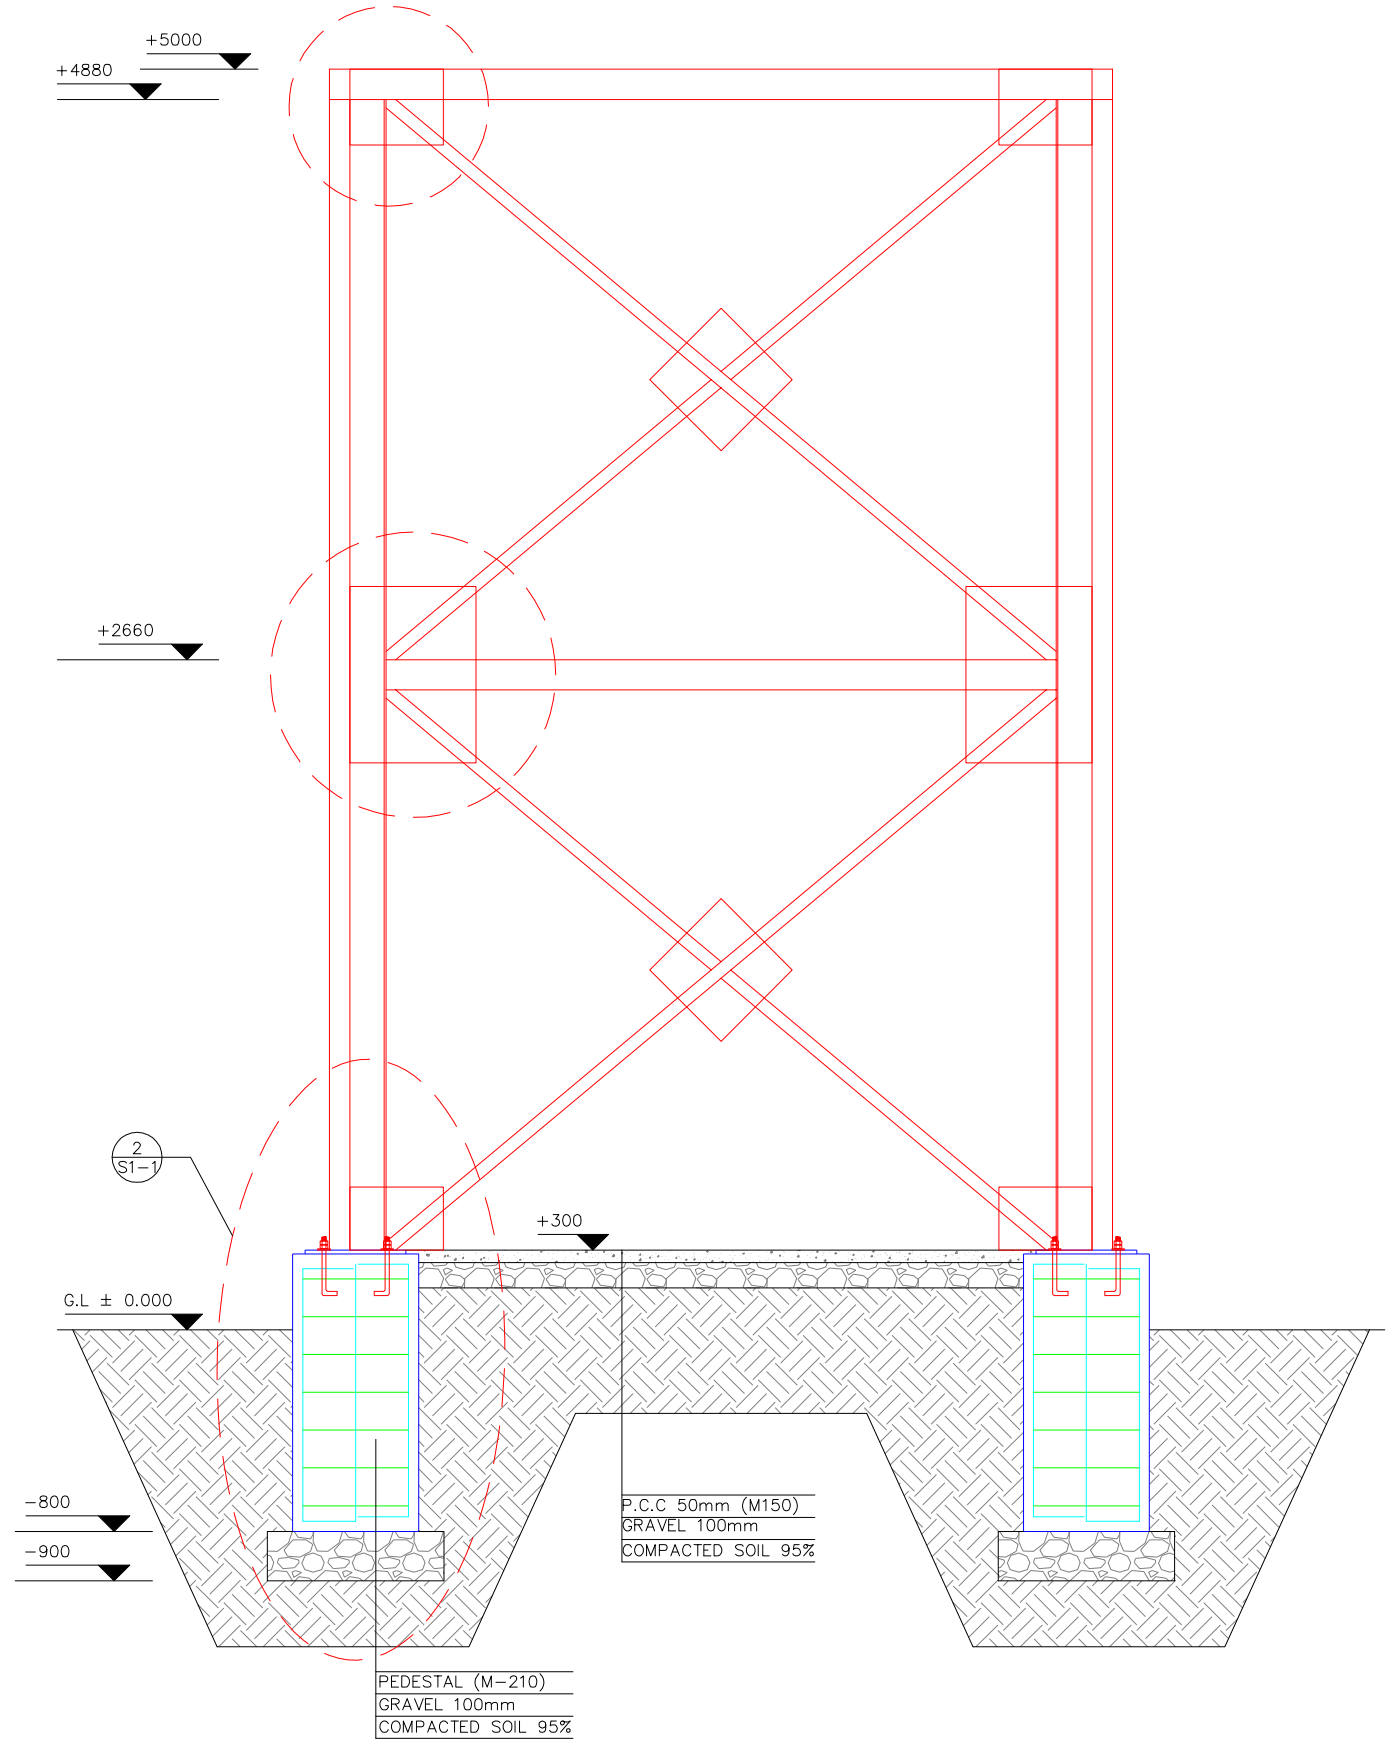

2 | SECTION A-A
S1-2 | REF. S1-2 SCALE: 1:30

UNITED NATIONS INTERNATIONAL CHILDREN'S EMERGENCY FUND

URBAN WATER SUPPLY AND SEWERAGE STATE-OWNED CORPORATION

CITIZEN'S ORGANIZATION FOR ADVOCACY & RESILIENCE

Remarks

PROJECT NAME :
Chaharhie Ketab
Drilling of 180m water well with all of its pipes, fittings, pumps and power system

DRAWING TITLE
Potable Water Well Diagram

DWG NUMBER
(W-01)

Zone#2 (Well#1)Charahie Ketab, Afshar Seelo Street

Draft, Designed & Drawn By
Eng.Besmillah (Aruoby)

APPROVED BY	INDEX
SCALE(NTS)	DATE:Nov 2021